FilmL.A., Inc.
6255 W Sunset Blvd, 12th Floor
Hollywood, CA 90028
t: (213)977-8600 - f: (213)977-8601
www.filmla.com

Summary Information

Permit No: F00155136-E **Type of Permit:** FILMING **Release Date:** 08/27/2019

Production Company	TOUCHSTONE TELEVISION PRODUCTIONS LLC DBA ABC STUDIOS
Insured Company Name	TOUCHSTONE TELEVISION PRODUCTIONS LLC DBA ABC STUDIOS
Contact Phone No. 1	818-560-1000
Contact Phone No. 2	
Fax	
Address	500 South Buena Vista Street Burbank, California 91521
Production Title	STUMPTOWN EP 104
Type of Production	TV Drama

Producer	David Rosemont
Director	TBD TBD
1st AD	TBD TBD
Production Manager	Daniel Schneider
FilmL.A. Coordinator	Sarah Neubauer
Location Manager	Jeffrey T. Spellman
Primary Phone	Mobile - 818-839-1245
Secondary Phone	
Location Assistant	Phill Kane
Primary Phone	Mobile - 310-600-3087
Secondary Phone	

Fees

LA CITY LANE AND STREET CLOSURE FEE	$312.00
FILMLA NON-REFUNDABLE FILM PERMIT RIDER FEE	$111.00

Total Permit Fee $423.00

Number of Locations 1

NOT A PERMIT

FilmL.A., Inc.
6255 W Sunset Blvd, 12th Floor
Hollywood, CA 90028
t: (213)977-8600 - f: (213)977-8601
www.filmla.com

Summary Information

Location

Permit Number F00155136-E
Production Company TOUCHSTONE TELEVISION PRODUCTI...
Insured Company TOUCHSTONE TELEVISION PRODUCTI...
Production Title STUMPTOWN EP 104

Location Manager Jeffrey T. Spellman
Primary Phone Mobile - 818-839-1245
Secondary Phone

Location Address 715 Normandie Ave, Los Angeles, CA, 90005
Location Type Apartment Building
Prep Dates 8/22/2019 - 8/23/2019 07:00 - 19:00 2 days
Film Dates 8/26/2019 - 8/27/2019 05:00 - 23:59 2 days
Strike Dates 8/28/2019 - 8/28/2019 07:00 - 19:00
Open or Closed to the Public Open

Generic Conditions
THE CONSUMPTION OF ALCOHOLIC BEVERAGES AND THE USE OF DRUGS, INCLUDING MARIJUANA, ON LOCATION BY ANY CAST, CREW, OR INVITED GUESTS IS STRICTLY PROHIBITED.
*LAFD UFSO: Company must contact FilmL.A. for extension of the Uniformed Fire Safety Officers' hours. During normal business hours, UFSO must also inform the LAFD Film desk of the extension.
Community Survey Obtained
CROSSOVERS/CABLING ACROSS STREET I: Not allowed on street without prior approval.
Equipment staging and vehicles may park on one side of the street only.
FilmLA Monitor required at a minimum of four hours.
Must Maintain 5' Clearance on Sidewalks/Walkways
Must maintain local/emergency access
No cast or crew parking on area streets
No interference with merchant activity.
No interference with vehicular or pedestrian traffic
No Parking in handicap spaces at anytime.
Number of uniformed officers listed on the permit is a minimum requirement. Permittee remains responsible for deploying a sufficient number of uniformed officers to provide traffic and crowd control to ensure the safety of the film crew and the public.
Traffic Officers Required
Uniformed officers shall have a copy of the film permit in their possession and are required to confirm that all traffic control signage devices are in place.

Please see attached documents
155136_ALT_NORMANDIE_7TH_8TH Layout1 (1).pdf
155136_ES_HEWN HAMPSHIRE_7TH_NORTH 200'_ Layout1 (1).pdf

Equipment on Location

Type	Quantity
5 or 10 ton trucks	4
Cast/Crew vehicles	80
Cube Trucks	4
Generator	1
Modular Units	1
Stakebed Trucks	2
Trailers	6
Vans	4

Personnel on Location

Type	Quantity
Cast	10
Crew	80
Extras	50
FilmL.A. Monitor(s)	1
LA City UFSO assigned	1
Off-Duty/Retired LAPD Officer(s)	1

Filming Activities Drive ups & away; Interior and exterior dialogue; foot chase in back alley ; Additional prep date: 8/22 (0700 - 1900) ;

NOT A PERMIT

FilmL.A., Inc.
6255 W Sunset Blvd, 12th Floor
Hollywood, CA 90028
t: (213)977-8600 - f: (213)977-8601
www.filmla.com

Summary Information

Location

Permit Number F00155136-E
Production Company TOUCHSTONE TELEVISION PRODUCTI...
Insured Company TOUCHSTONE TELEVISION PRODUCTI...
Production Title STUMPTOWN EP 104

Location Manager Jeffrey T. Spellman
Primary Phone Mobile - 818-839-1245
Secondary Phone

Jurisdiction **Political:** Los Angeles City - Council District 10 **Police:** Los Angeles Police **Fire:** Los Angeles City Department

Thomas Guide **Page:** 634 **Grid:** A3

Approvals

FILML.A. CLOSURES	Joshua Mingo
LOS ANGELES CITY DEPARTMENT OF PUBLIC WORKS	Cairo Hunter
LOS ANGELES CITY POLICE DEPARTMENT	Vincent Aguirre

Coordinator Note RIDER E ADDS CLOSURE

Parking

Base Camp
Location Type : Other Location
3240 Wilshire Blvd, Los Angeles, CA, 90010

Crew Parking
Location Type : Other Location
3470 Wilshire Blvd, Los Angeles, CA, 90010

Parking Notes
Basecamp: Empty Lot of off New Hampshire

Crew Parking: 3470 Wilshire Blvd

Lane / Full Closure E/S CURBLANE NEW HAMPSHIRE, 7TH ST - 200 FEET NORTH. 8/26, 1100 THRU 8/27, 2359. CONTINUOUS.

Approximate Footage 0 - 300

Date(s) 8/26/2019 to 8/27/2019 **Time(s)** 11:00 to 23:59

NOT A PERMIT

Permit #F00155136-E

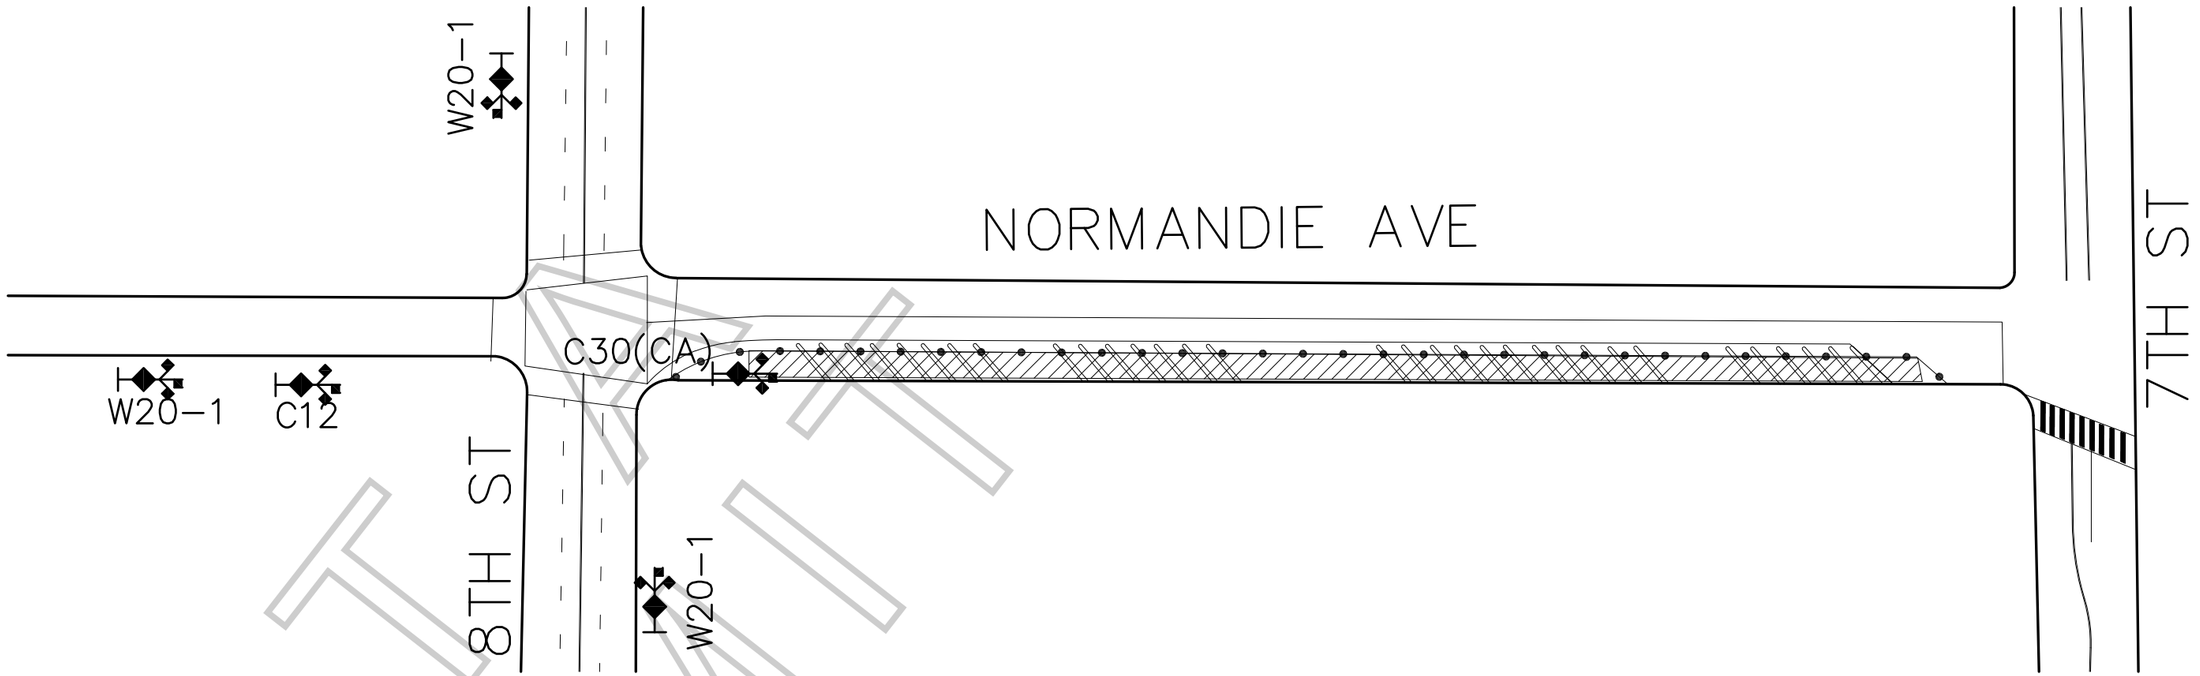

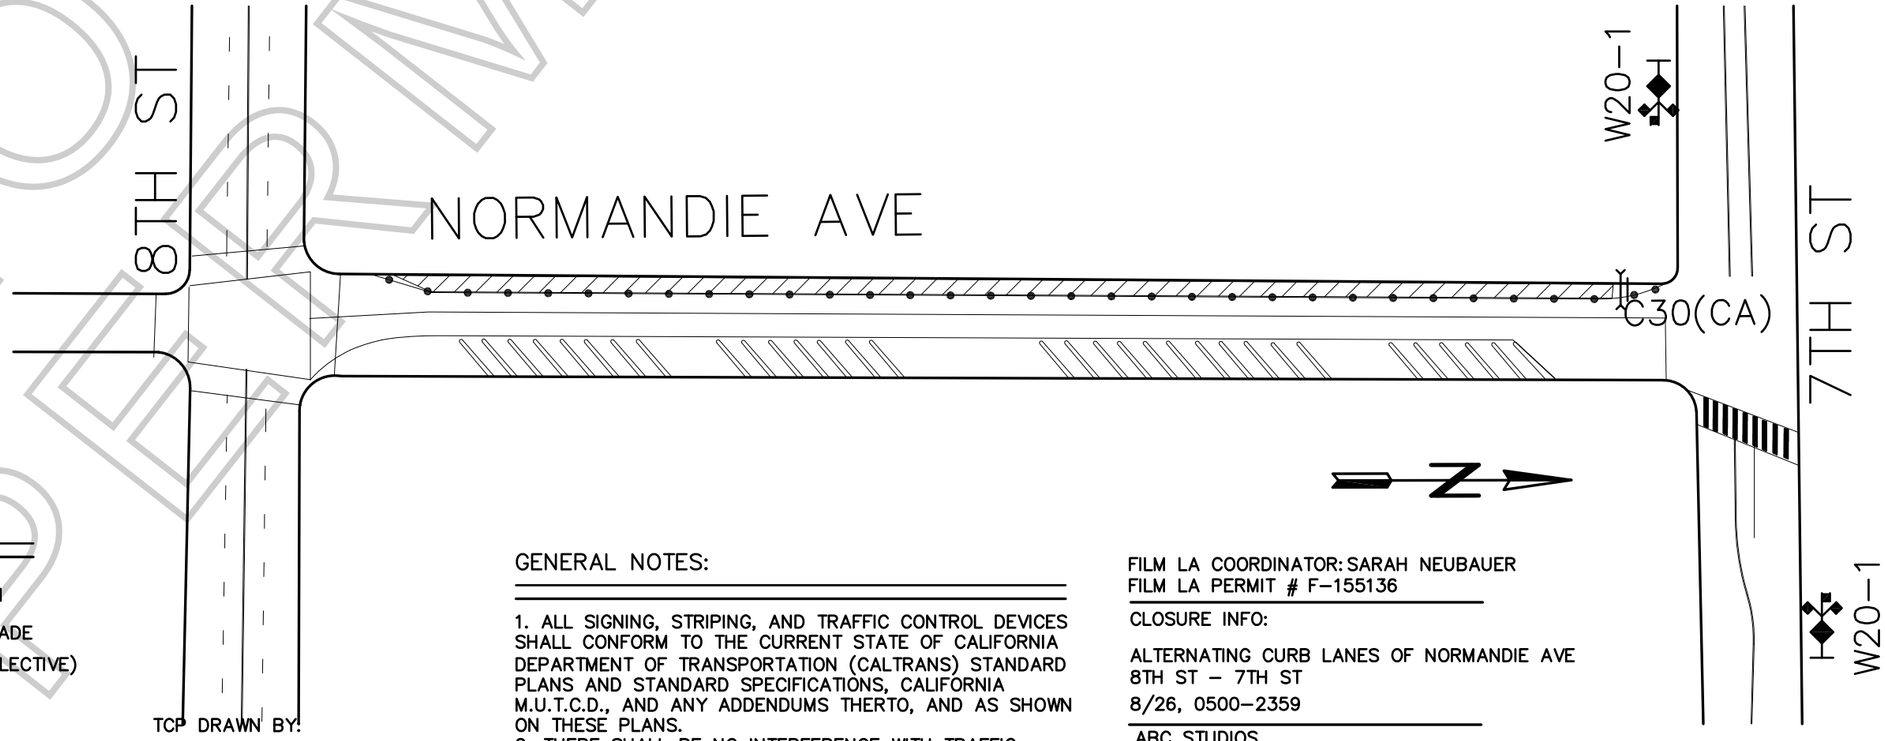

NOT A PERMIT

LEGEND:

- ADVANCE WARNING SIGN
- SIGN ON TYPE I BARRICADE
- TRAFFIC CONE 28" (REFLECTIVE)
- DETOUR ROUTE
- CLOSURE/WORK AREA

ROAD WORK AHEAD	NARROW LANE	LANE CLOSED
W20-1	C12	C30(CA)

TCP DRAWN BY:
ISMAEL RODRIGUEZ
PACIFIC TRAFFIC CONTROL, INC.
323.981.0600 PH.
LIC # 944488

GENERAL NOTES:

1. ALL SIGNING, STRIPING, AND TRAFFIC CONTROL DEVICES SHALL CONFORM TO THE CURRENT STATE OF CALIFORNIA DEPARTMENT OF TRANSPORTATION (CALTRANS) STANDARD PLANS AND STANDARD SPECIFICATIONS, CALIFORNIA M.U.T.C.D., AND ANY ADDENDUMS THERTO, AND AS SHOWN ON THESE PLANS.
2. THERE SHALL BE NO INTERFERENCE WITH TRAFFIC SIGNALS OR CROSSWALKS.
3. CONES SHALL BE 28" MINIMUM HEIGHT AND SHALL HAVE REFLECTORIZED SLEEVES FOR NIGHT WORK.
4. POLICE SHALL DIRECT TRAFFIC AS NECESSARY.

FILM LA COORDINATOR: SARAH NEUBAUER
FILM LA PERMIT # F-155136

CLOSURE INFO:

ALTERNATING CURB LANES OF NORMANDIE AVE
8TH ST - 7TH ST
8/26, 0500-2359

ABC STUDIOS
"STUMPTOWN"
LOCATIONS CONTACT:
CHRIS AGNEW 323.260.4777(4PPS)

Permit #F00155136-E

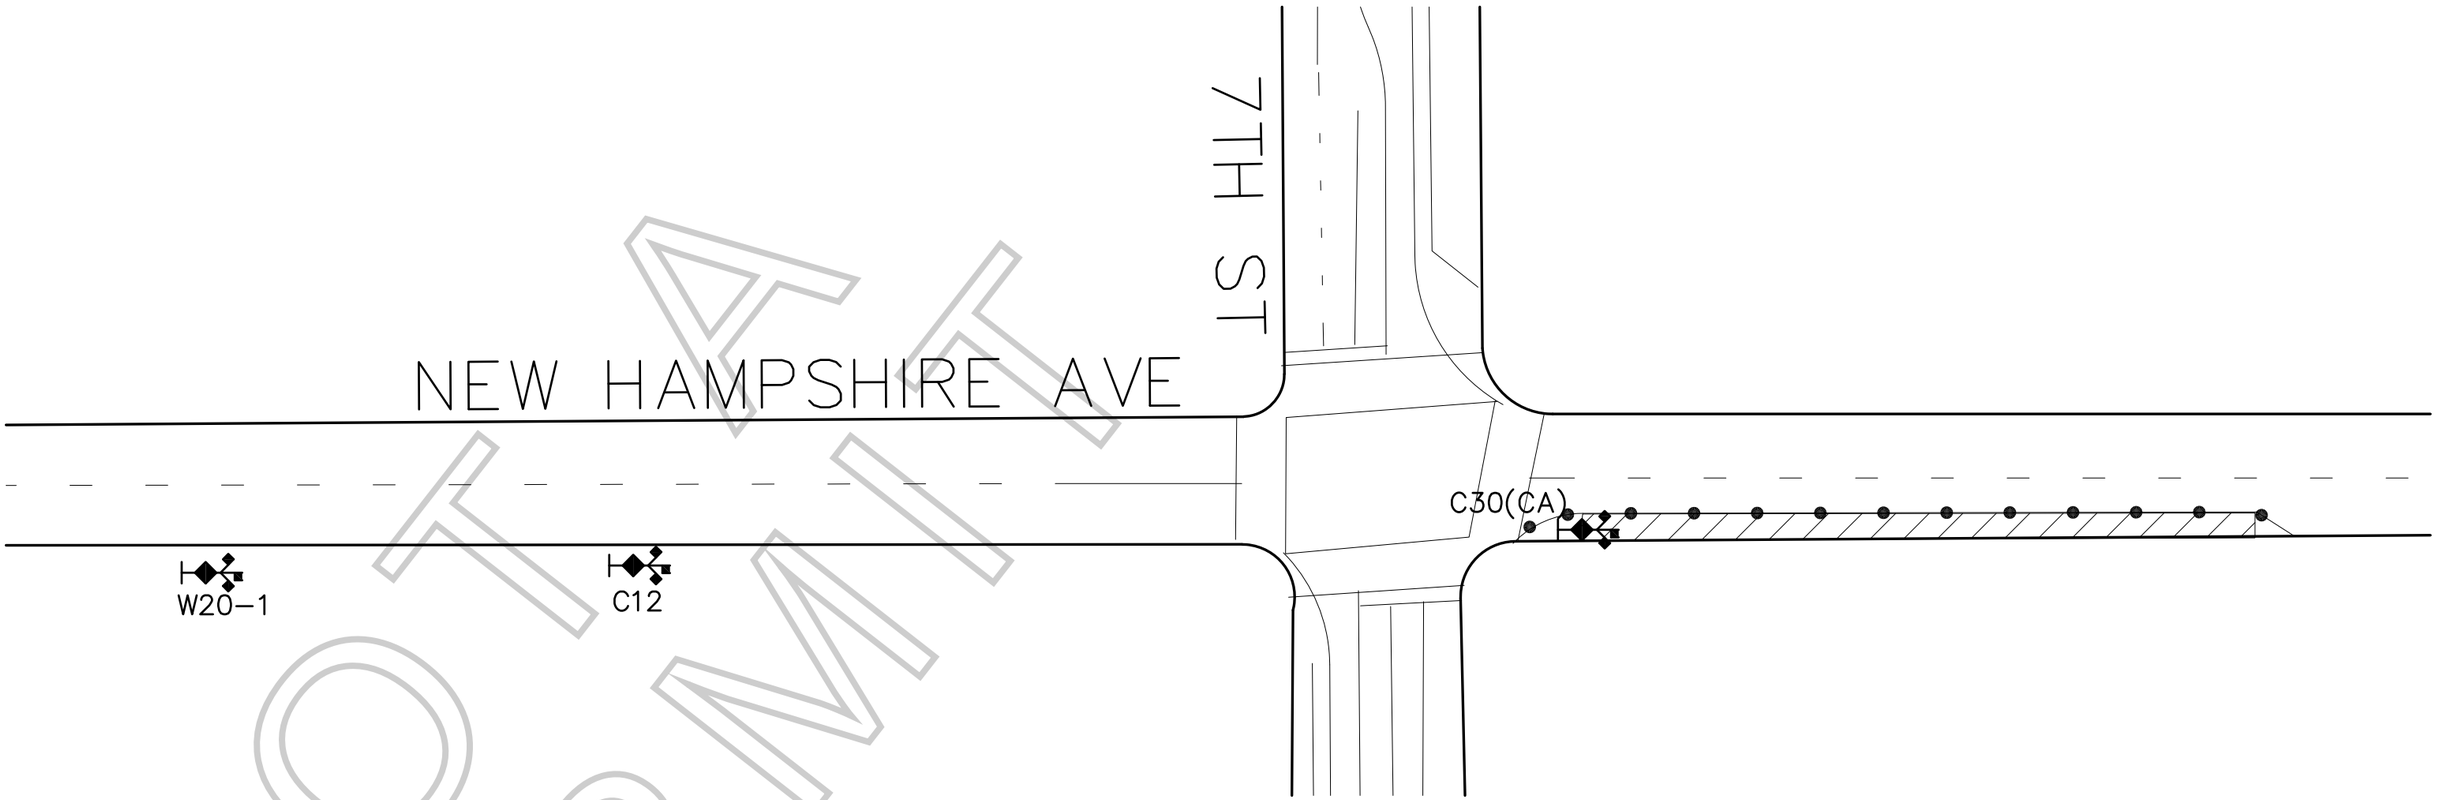

NOT A PERMIT

LEGEND:

- ADVANCE WARNING SIGN
- SIGN ON TYPE I BARRICADE
- TRAFFIC CONE 28" (REFLECTIVE)
- DETOUR ROUTE
- CLOSURE/WORK AREA

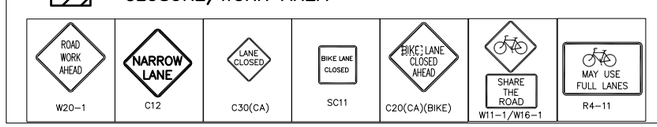

FILM LA COORDINATOR: SARAH NEUBAUER
FILM LA PERMIT # F–155136

CLOSURE INFO:
E/S CURB LANE OF NEW HAMPSHIRE AVE FROM 7TH ST–NORTH 200'

8/26. 1100–8/27, 2359

ABC STUDIOS
"STUMPTOWN"
LOCATIONS CONTACT:
CHRIS AGNEW 323.260.4777(4PPS)

TCP DRAWN BY:
ISMAEL RODRIGUEZ
PACIFIC TRAFFIC CONTROL, INC.
323.981.0600 PH.
LIC # 944488

GENERAL NOTES:

1. ALL SIGNING, STRIPING, AND TRAFFIC CONTROL DEVICES SHALL CONFORM TO THE CURRENT STATE OF CALIFORNIA DEPARTMENT OF TRANSPORTATION (CALTRANS) STANDARD PLANS AND STANDARD SPECIFICATIONS, CALIFORNIA M.U.T.C.D., AND ANY ADDENDUMS THERTO, AND AS SHOWN ON THESE PLANS.
2. THERE SHALL BE NO INTERFERENCE WITH TRAFFIC SIGNALS OR CROSSWALKS.
3. CONES SHALL BE 28" MINIMUM HEIGHT AND SHALL HAVE REFLECTORIZED SLEEVES FOR NIGHT WORK.
4. POLICE SHALL DIRECT TRAFFIC AS NECESSARY.